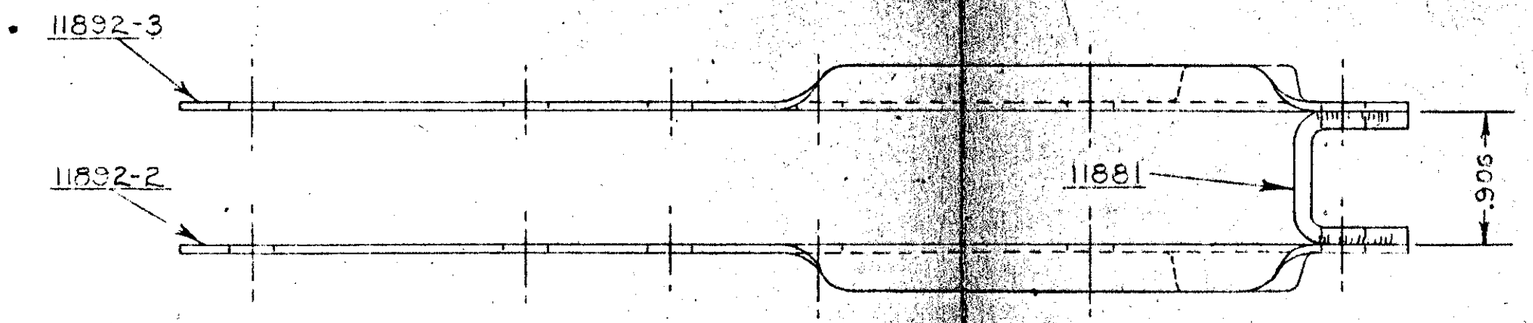

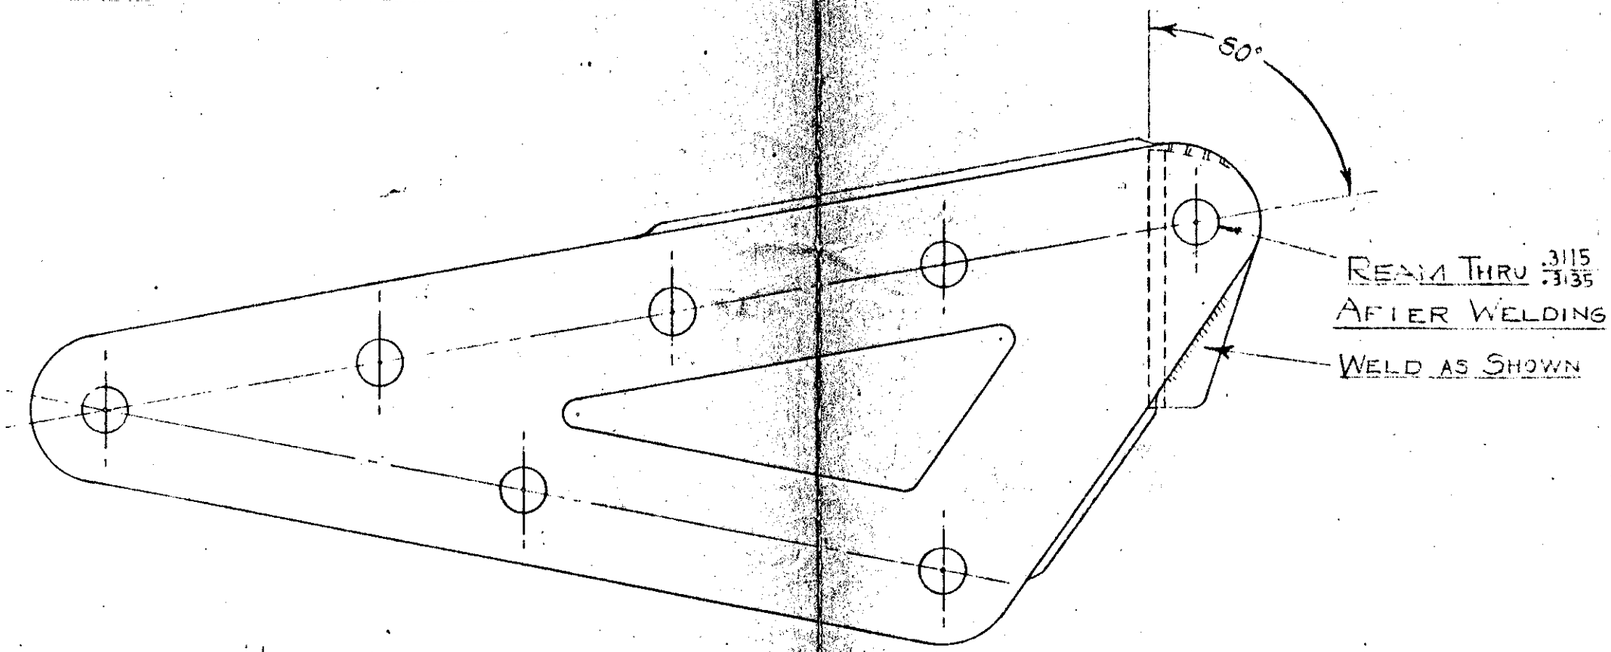

Limits and shop practices, unless otherwise noted, to be in accordance with Piper Specification #9 & #10

JUN 21 1971

PART No.	No. REQ.	NAME / MATERIAL
11892-3	1	BUTT FITTING PLATE
11892-2	1	BUTT FITTING PLATE
11881	1	"U" FITTING

SCALE FULL SIZE

FITTING ASSEMBLY — FRONT SPAR BUTT

LET.	REVISION	DATE	BY	CHK.
D	USC MODEL REF CAN.	11-29-45	D.A.W.	
C	USC NEXT ASSY IG283 WAS 12013	11-24-43	I.D.B.	
B	NOTE & DIMS. REVISED	9-3-43	W.G.T.	
A	.312" REAM WAS .310"	10-29-43	C.L.W.	

MODEL	PER SHIP	NEXT ASSEMBLY	SUPERSEDES	SUPERSEDED BY:
~~J5~~	~~2~~	~~16283~~		
J5 D	2	12013		
HE-1	2	12013		
J5	2	12013	D1120-B	

PIPER AIRCRAFT CORP.
LOCK HAVEN, PENNA.

DRAWN	CHECKED	APPROVED
6-16-43		

11902

8-100-L A. & B. SMITH CO., PHILA., PA.